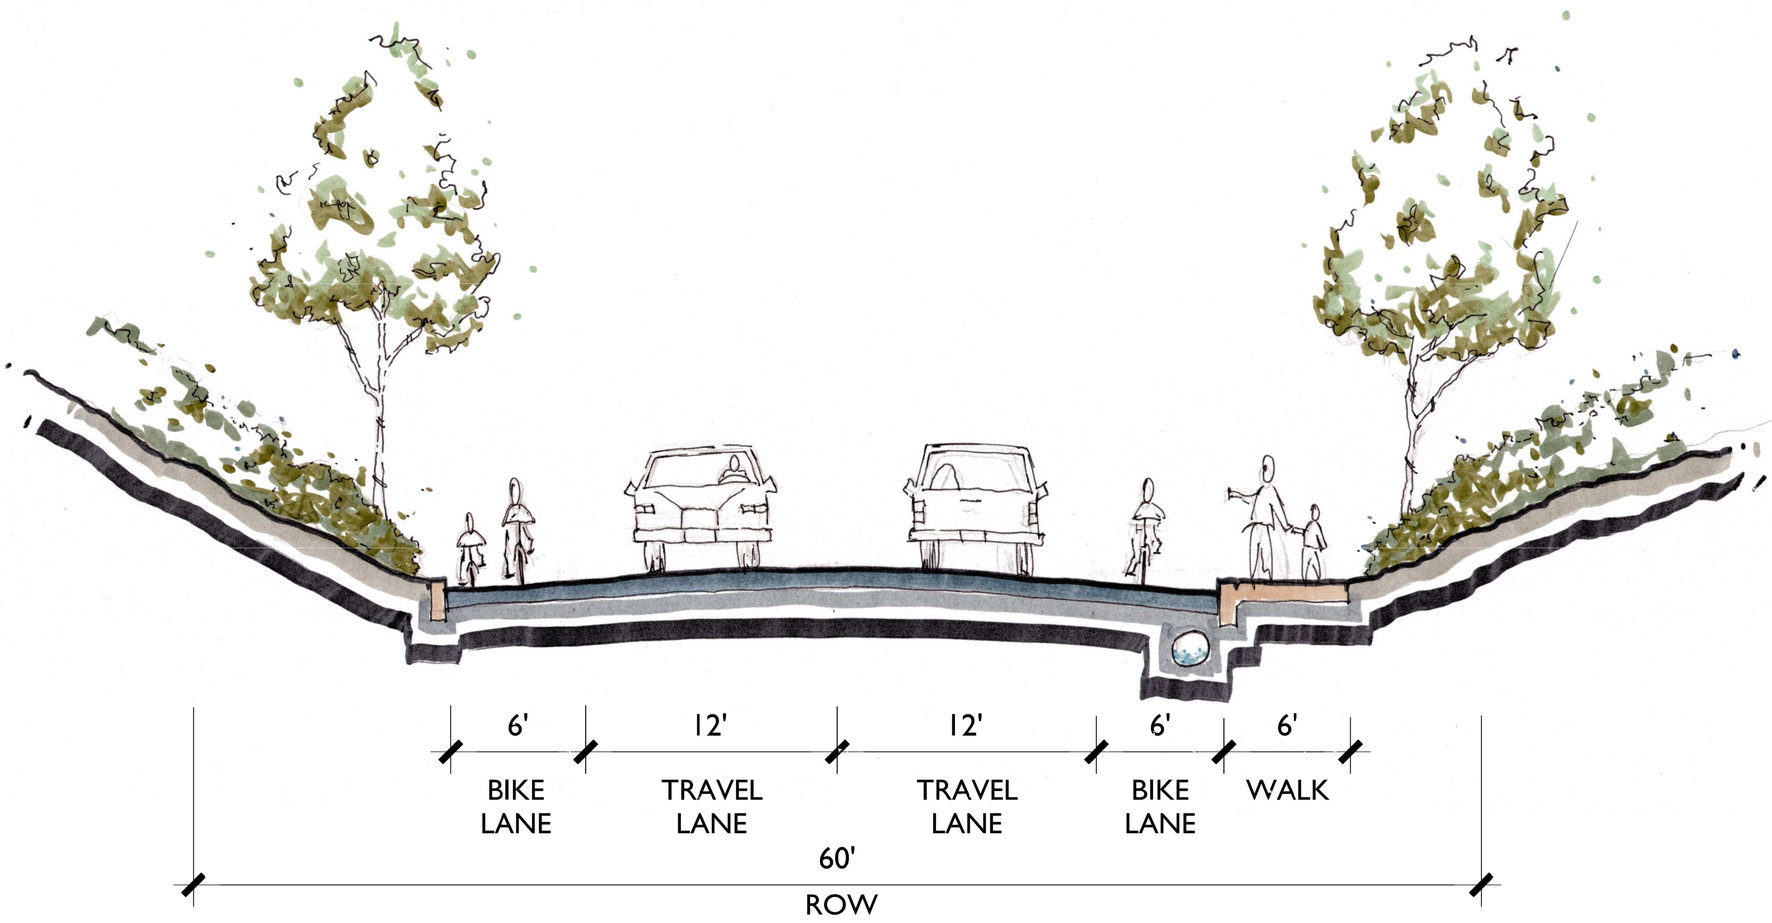

COLLECTOR STREET
Concept 1

1

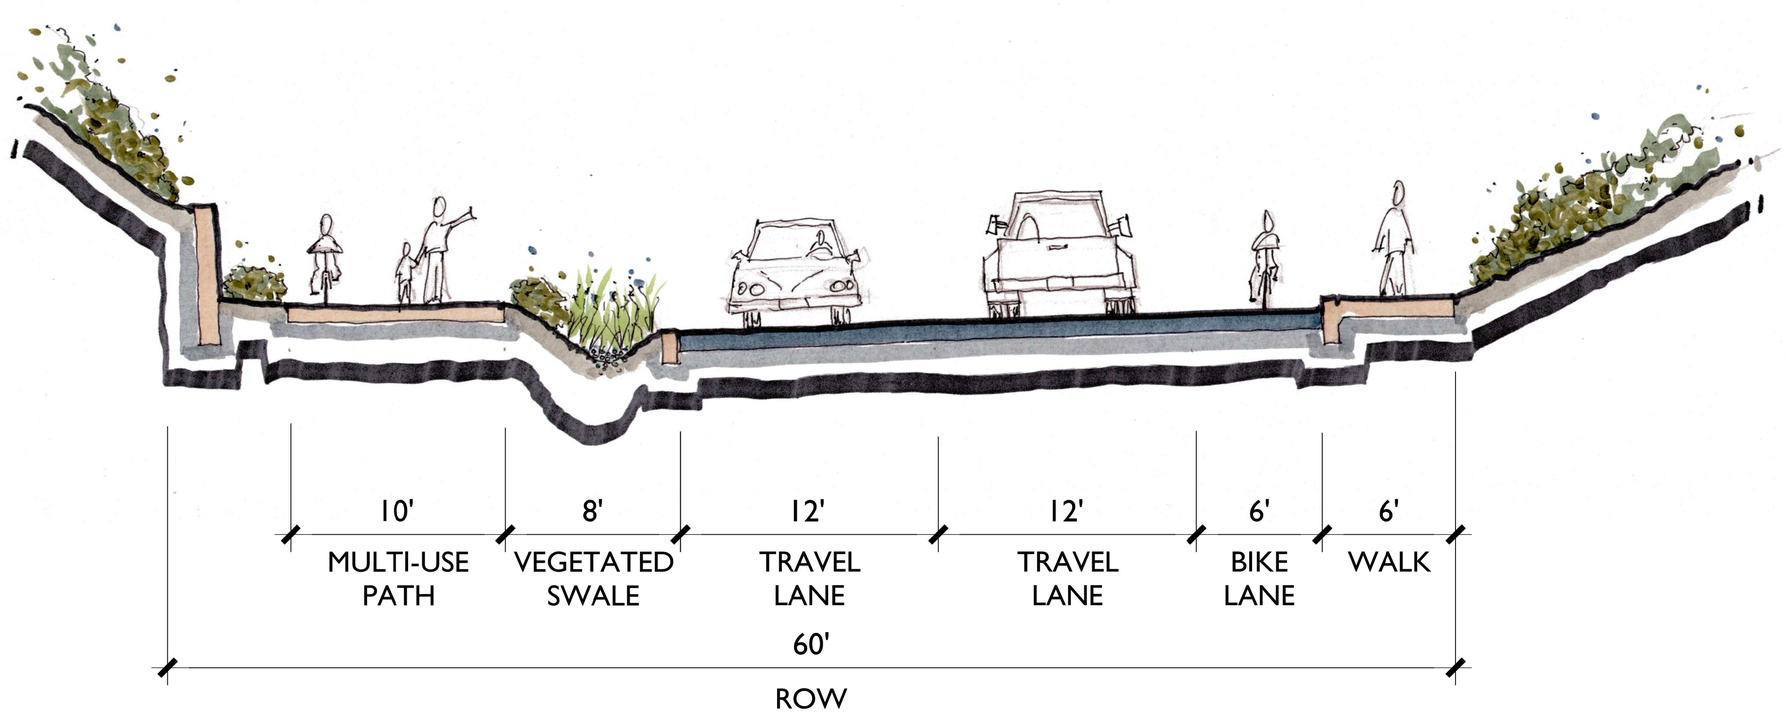

COLLECTOR STREET
Concept 2

2

CAMERON McCARTHY
LANDSCAPE ARCHITECTURE & PLANNING

Newport Coho/Brant Infrastructure Refinement Plan
Initial Concepts
Newport, Oregon

April 2012

1 inch = 4 feet at 30X42

0' 2' 4' 8'