6' WALK | 8' VEGETATED SWALE | 8' PARKING | 10' TRAVEL LANE | 10' TRAVEL LANE

60' ROW

MINOR STREET
Concept 1

1

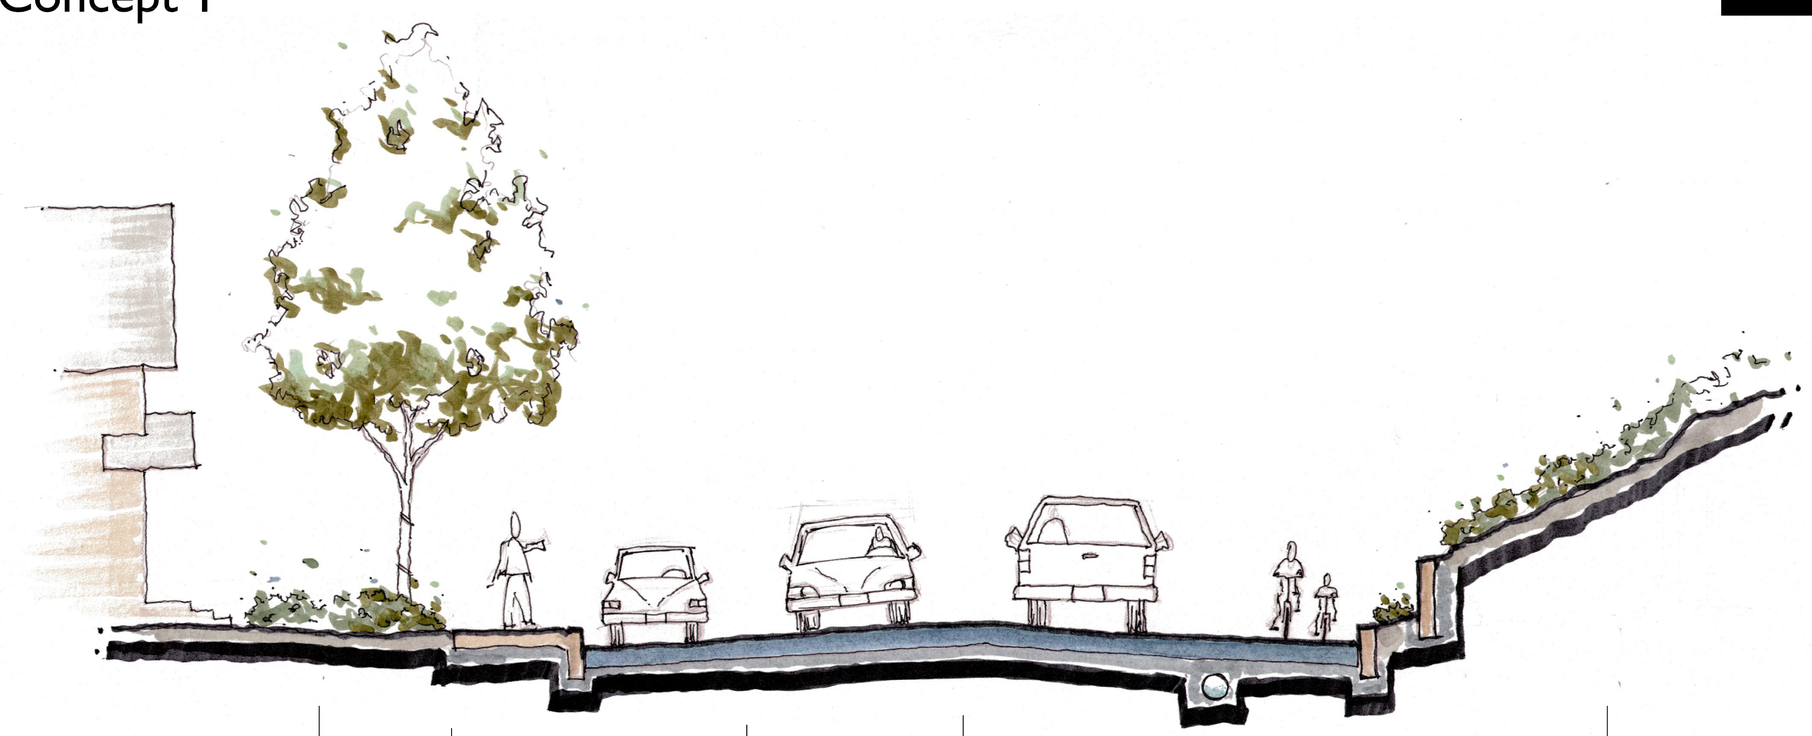

6' WALK | 8' PARKING | 10' TRAVEL LANE | 10' TRAVEL LANE | 8' MULTI-USE PATH

60' ROW

MINOR STREET
Concept 2

2

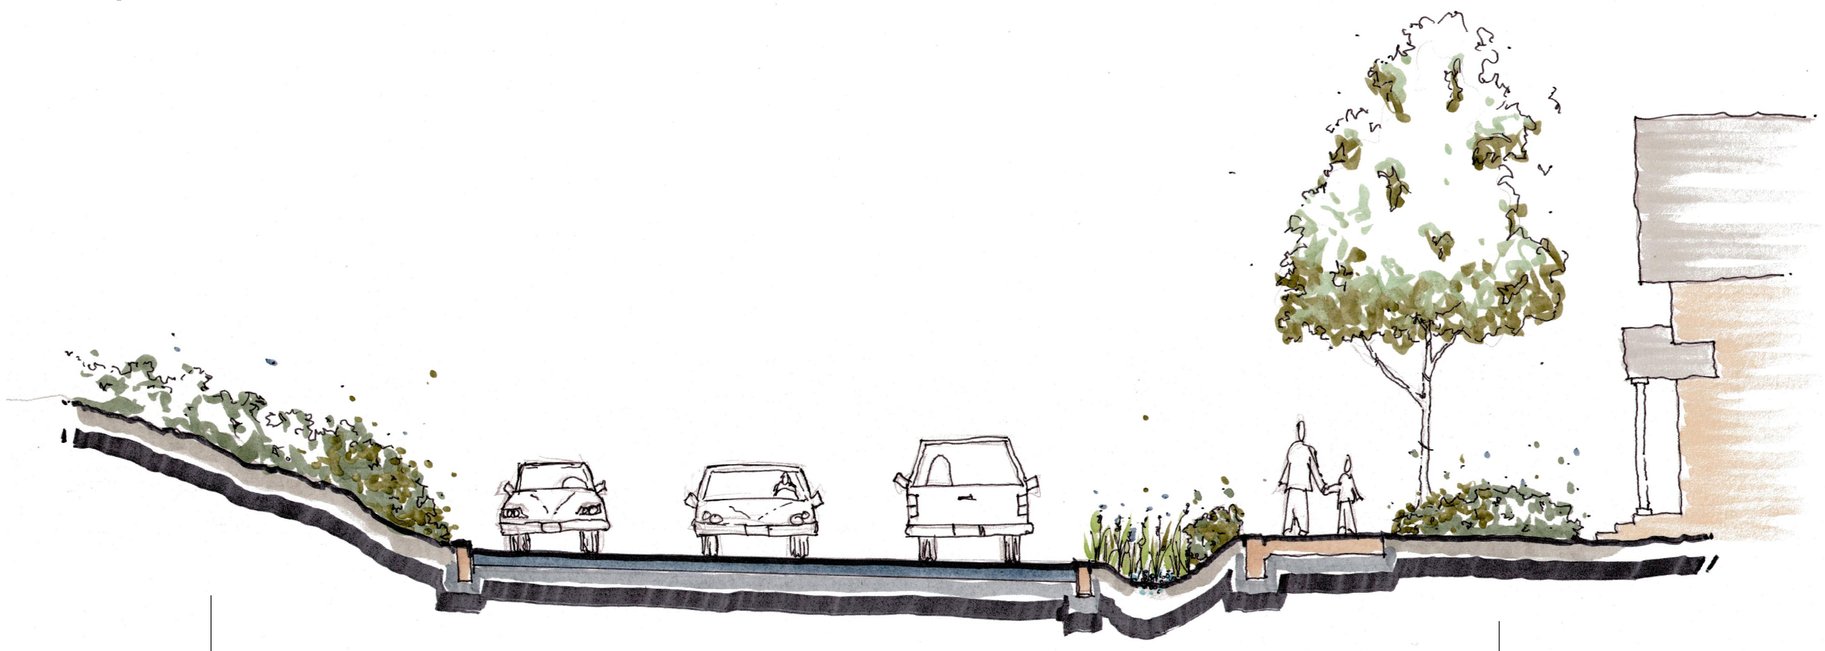

8' PARKING | 10' TRAVEL LANE | 10' TRAVEL LANE | 8' VEGETATED SWALE | 6' WALK

60' ROW

MINOR STREET
Concept 3

3

NEWPORT OREGON

CAMERON McCARTHY LANDSCAPE ARCHITECTURE & PLANNING

Newport Coho/Brant Infrastructure Refinement Plan
Initial Concepts
Newport, Oregon
April 2012

1 inch = 4 feet at 30X42

0' 2' 4' 8'