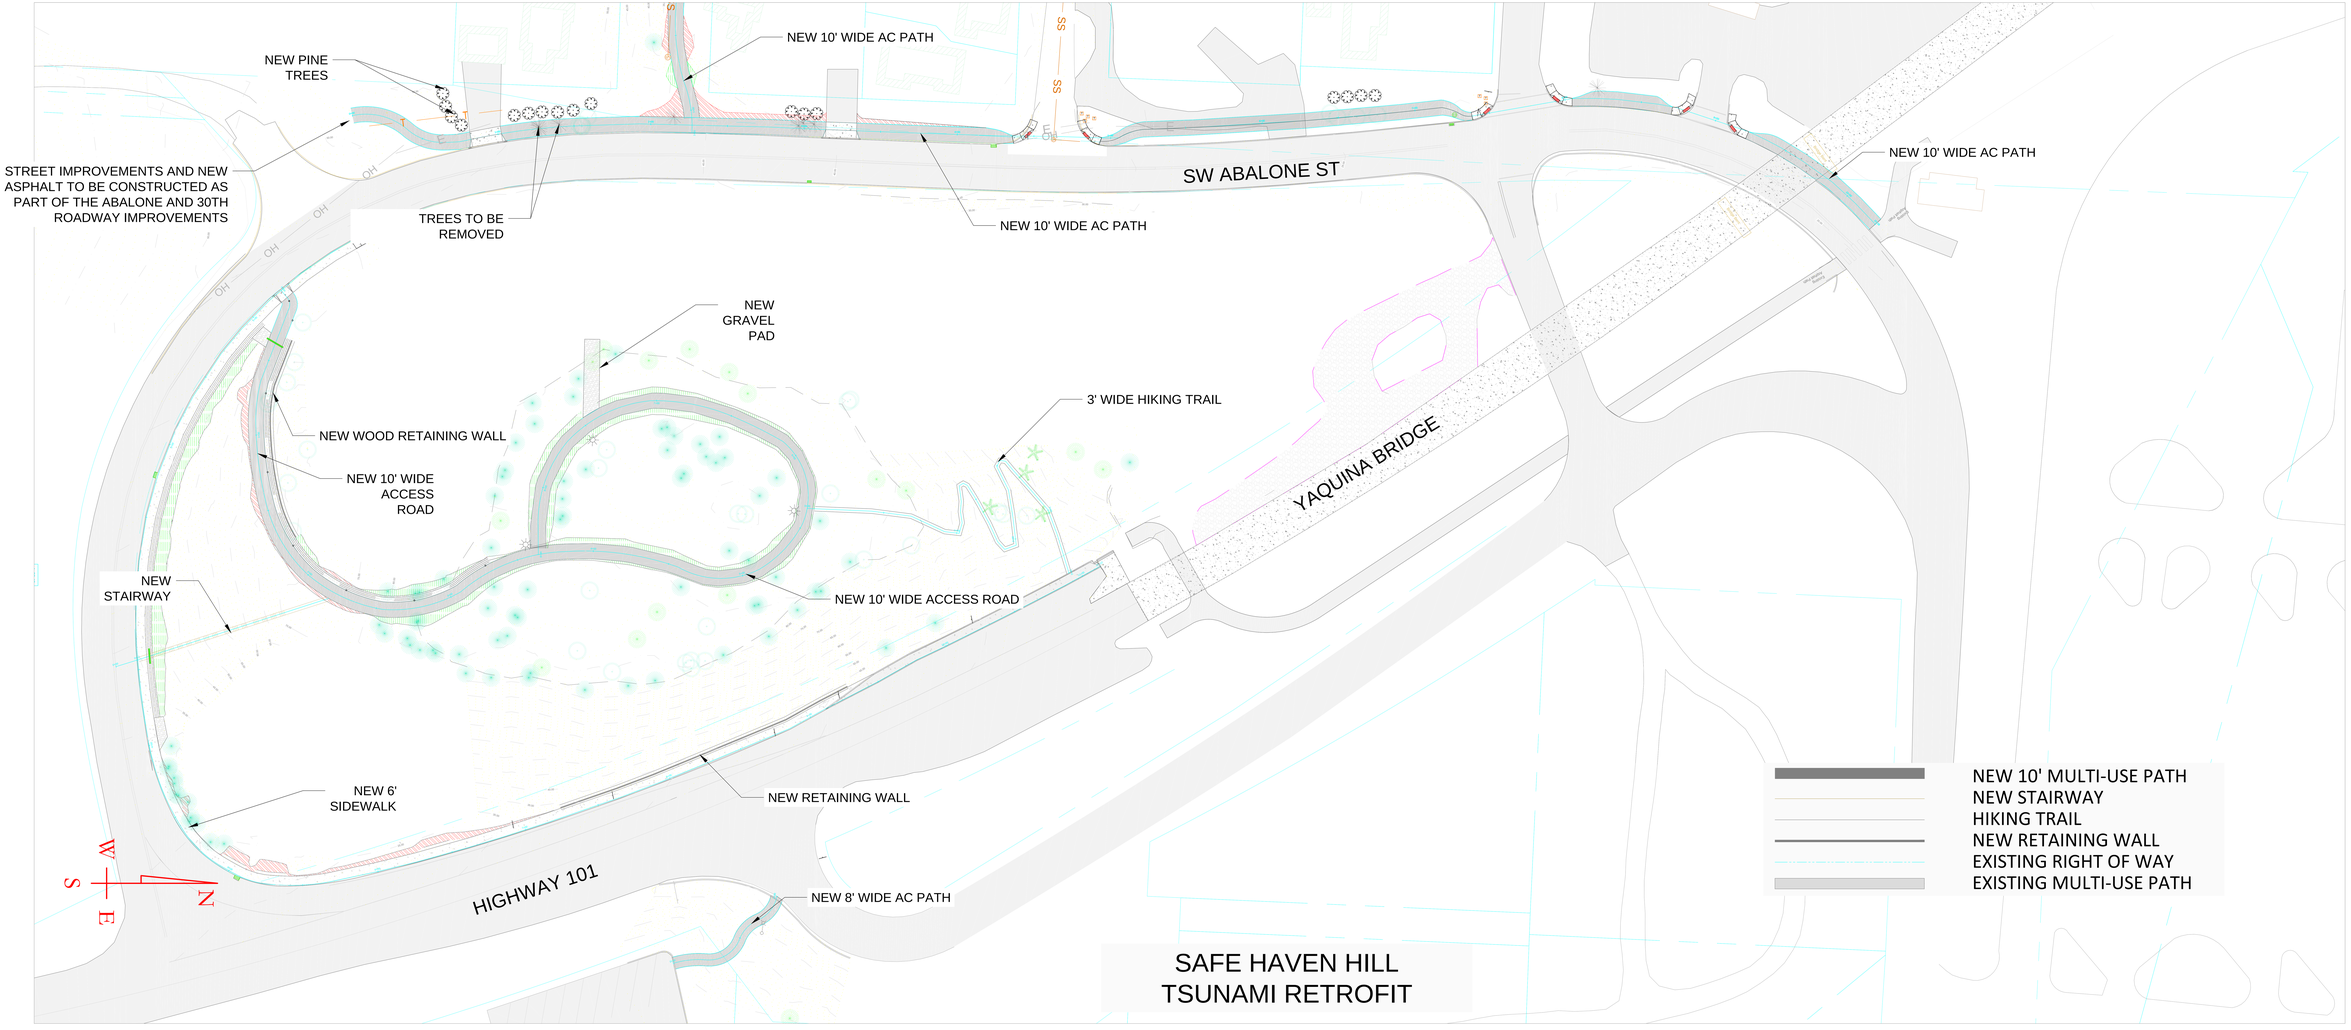

Civil West Engineering Services, Inc.

CITY OF NEWPORT
LINCOLN COUNTY, OREGON

SAFE HAVEN HILL
TSUNAMI RETROFIT

0 1" 1" = 30'

DRAWN BY: VAS
DATE: MAY 26, 2015

FIGURE
1