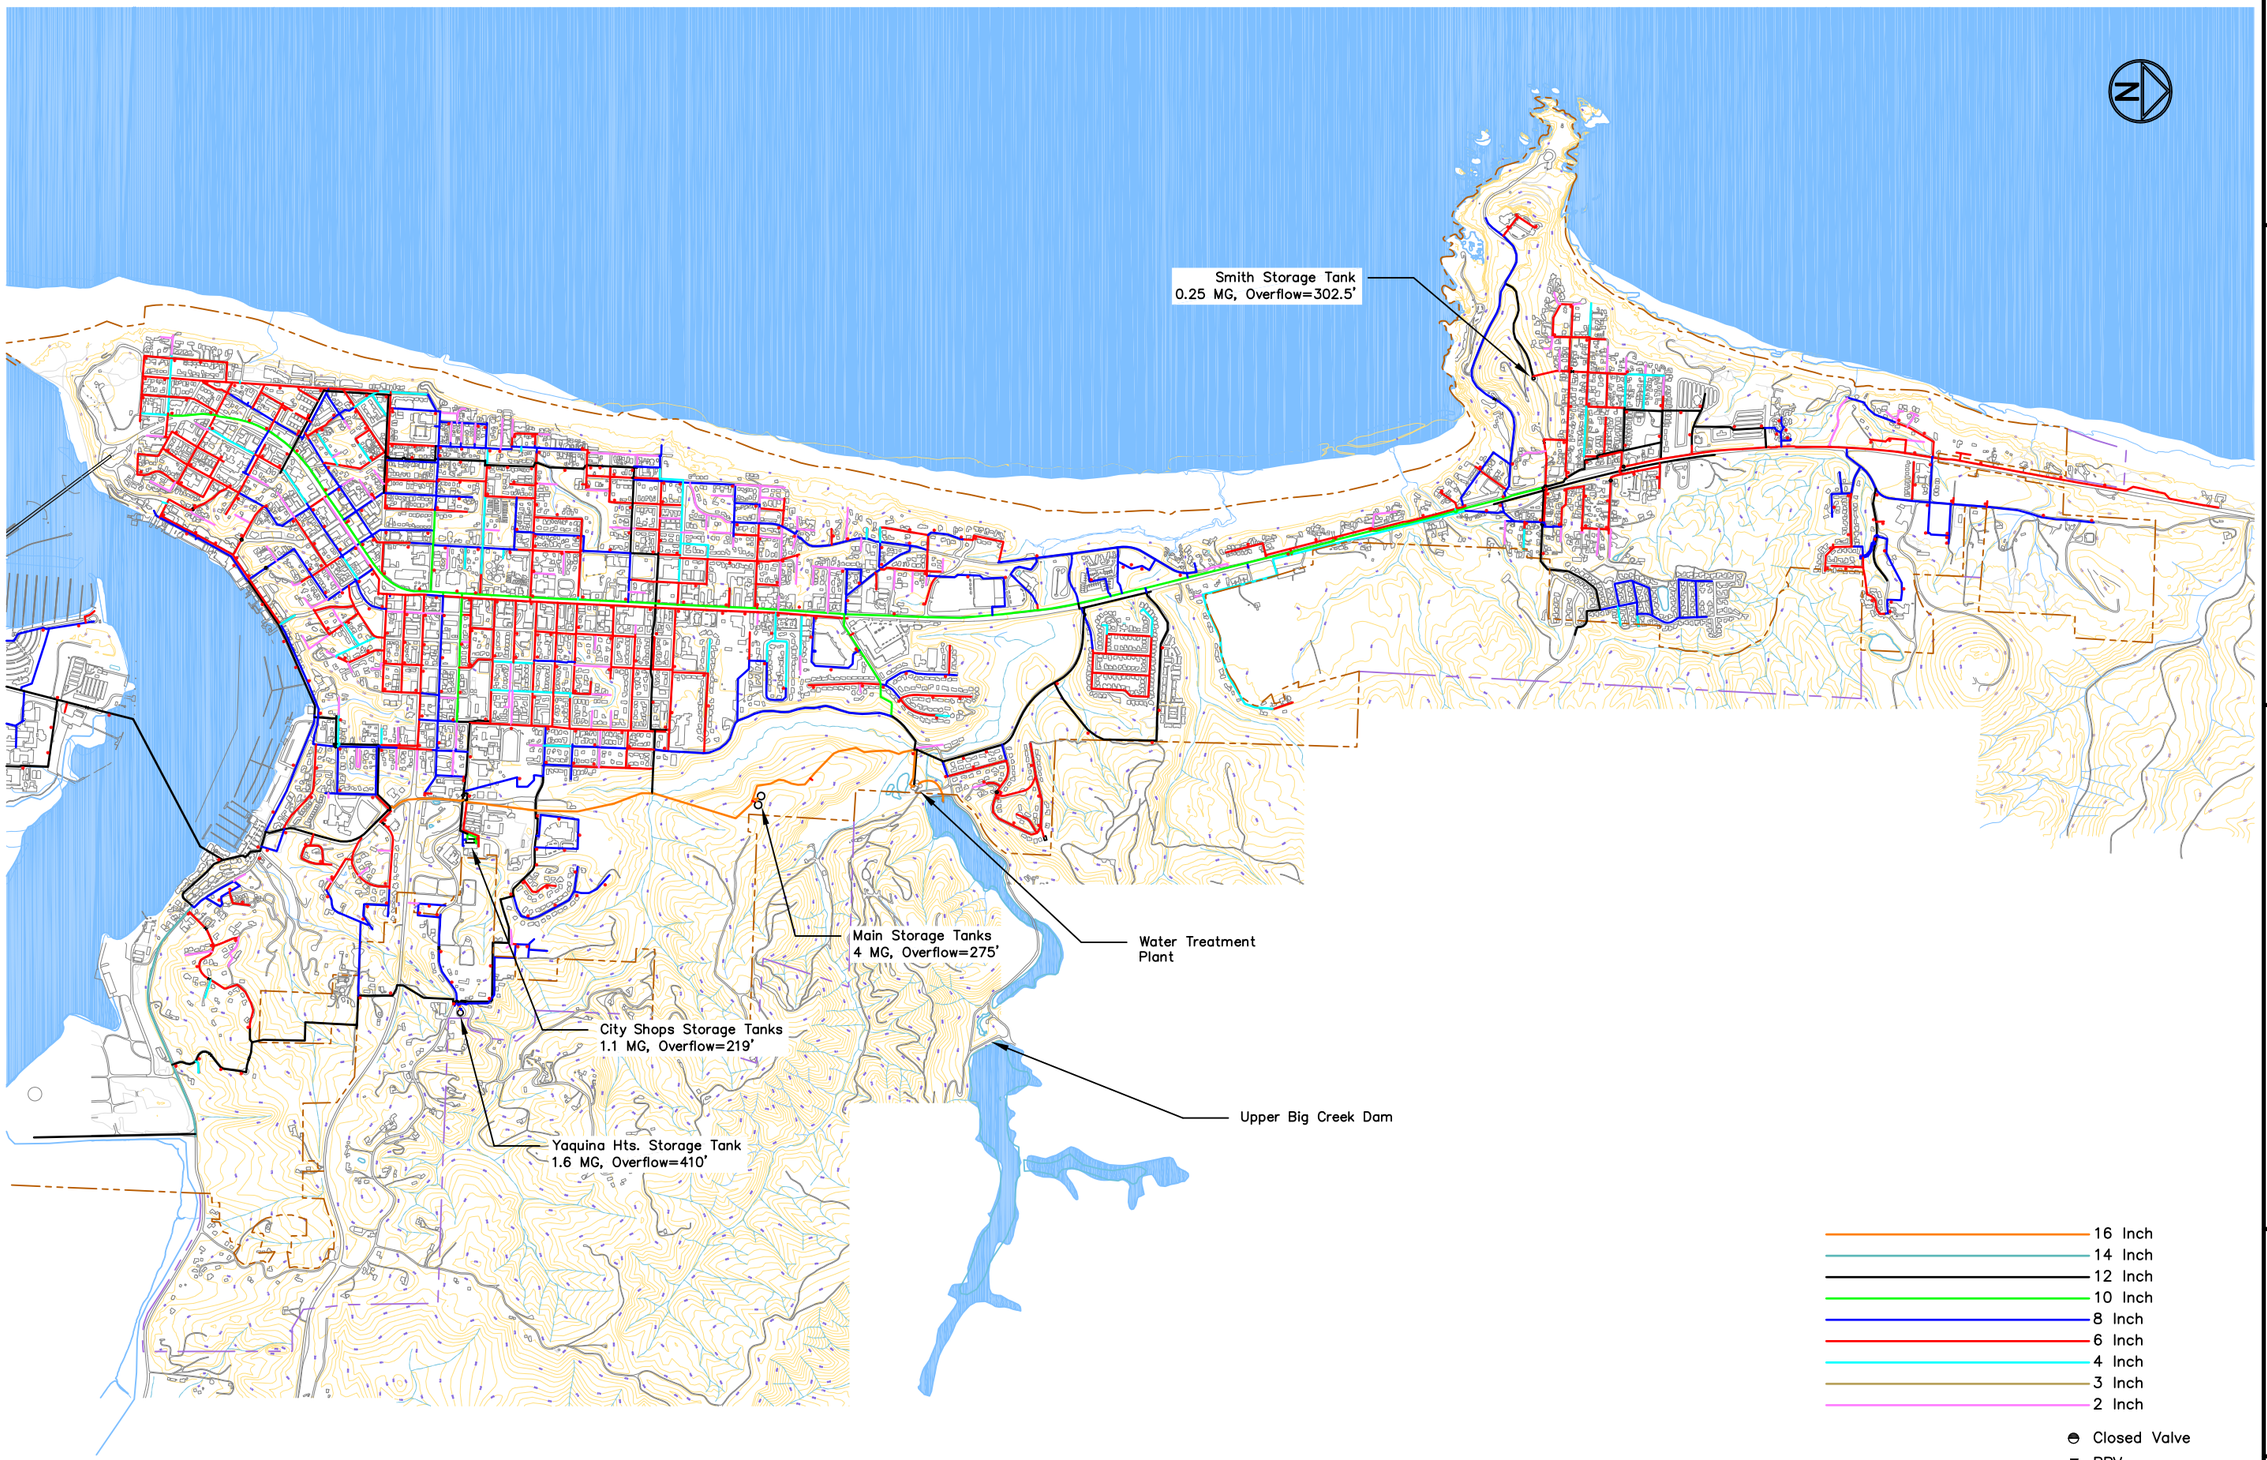

CIVIL WEST
Engineering Services, Inc.

CITY OF NEWPORT
LINCOLN COUNTY, OREGON

CITY MAP
EXISTING WATER SYSTEM

DRAWN BY: REB
DATE: OCT. 9, 2008

FIG.
5.5-1